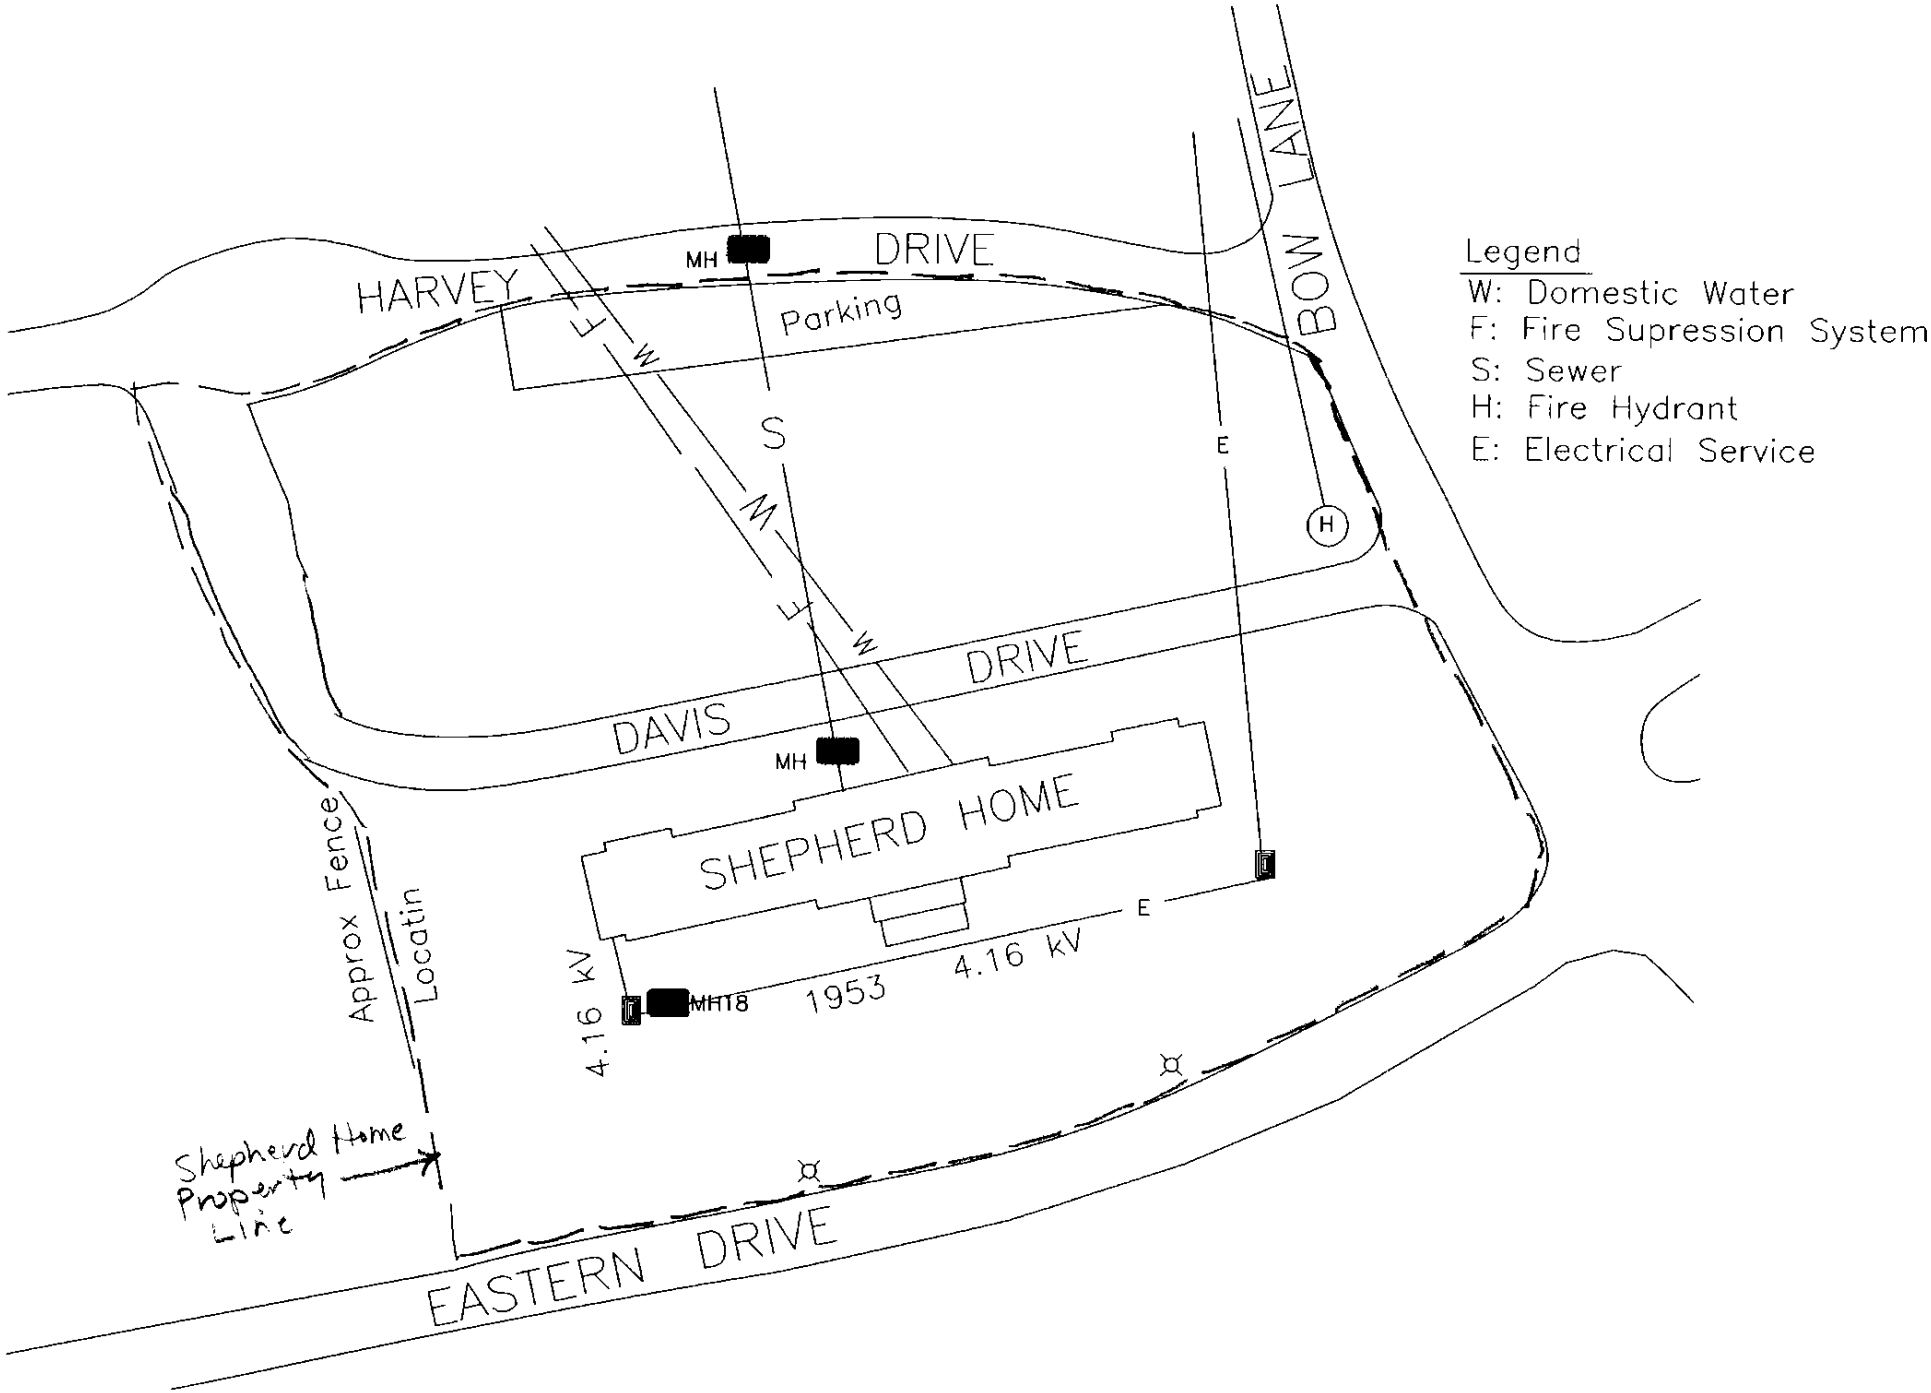

HARVEY DRIVE
Parking
BOW LANE
MH
F
W
S
E
H
DAVIS DRIVE
SHEPHERD HOME
4.16 kV
MH18
1953
4.16 kV
Approx Fence Locatin
Shepherd Home Property Line
EASTERN DRIVE
Legend
W: Domestic Water
F: Fire Supression System
S: Sewer
H: Fire Hydrant
E: Electrical Service