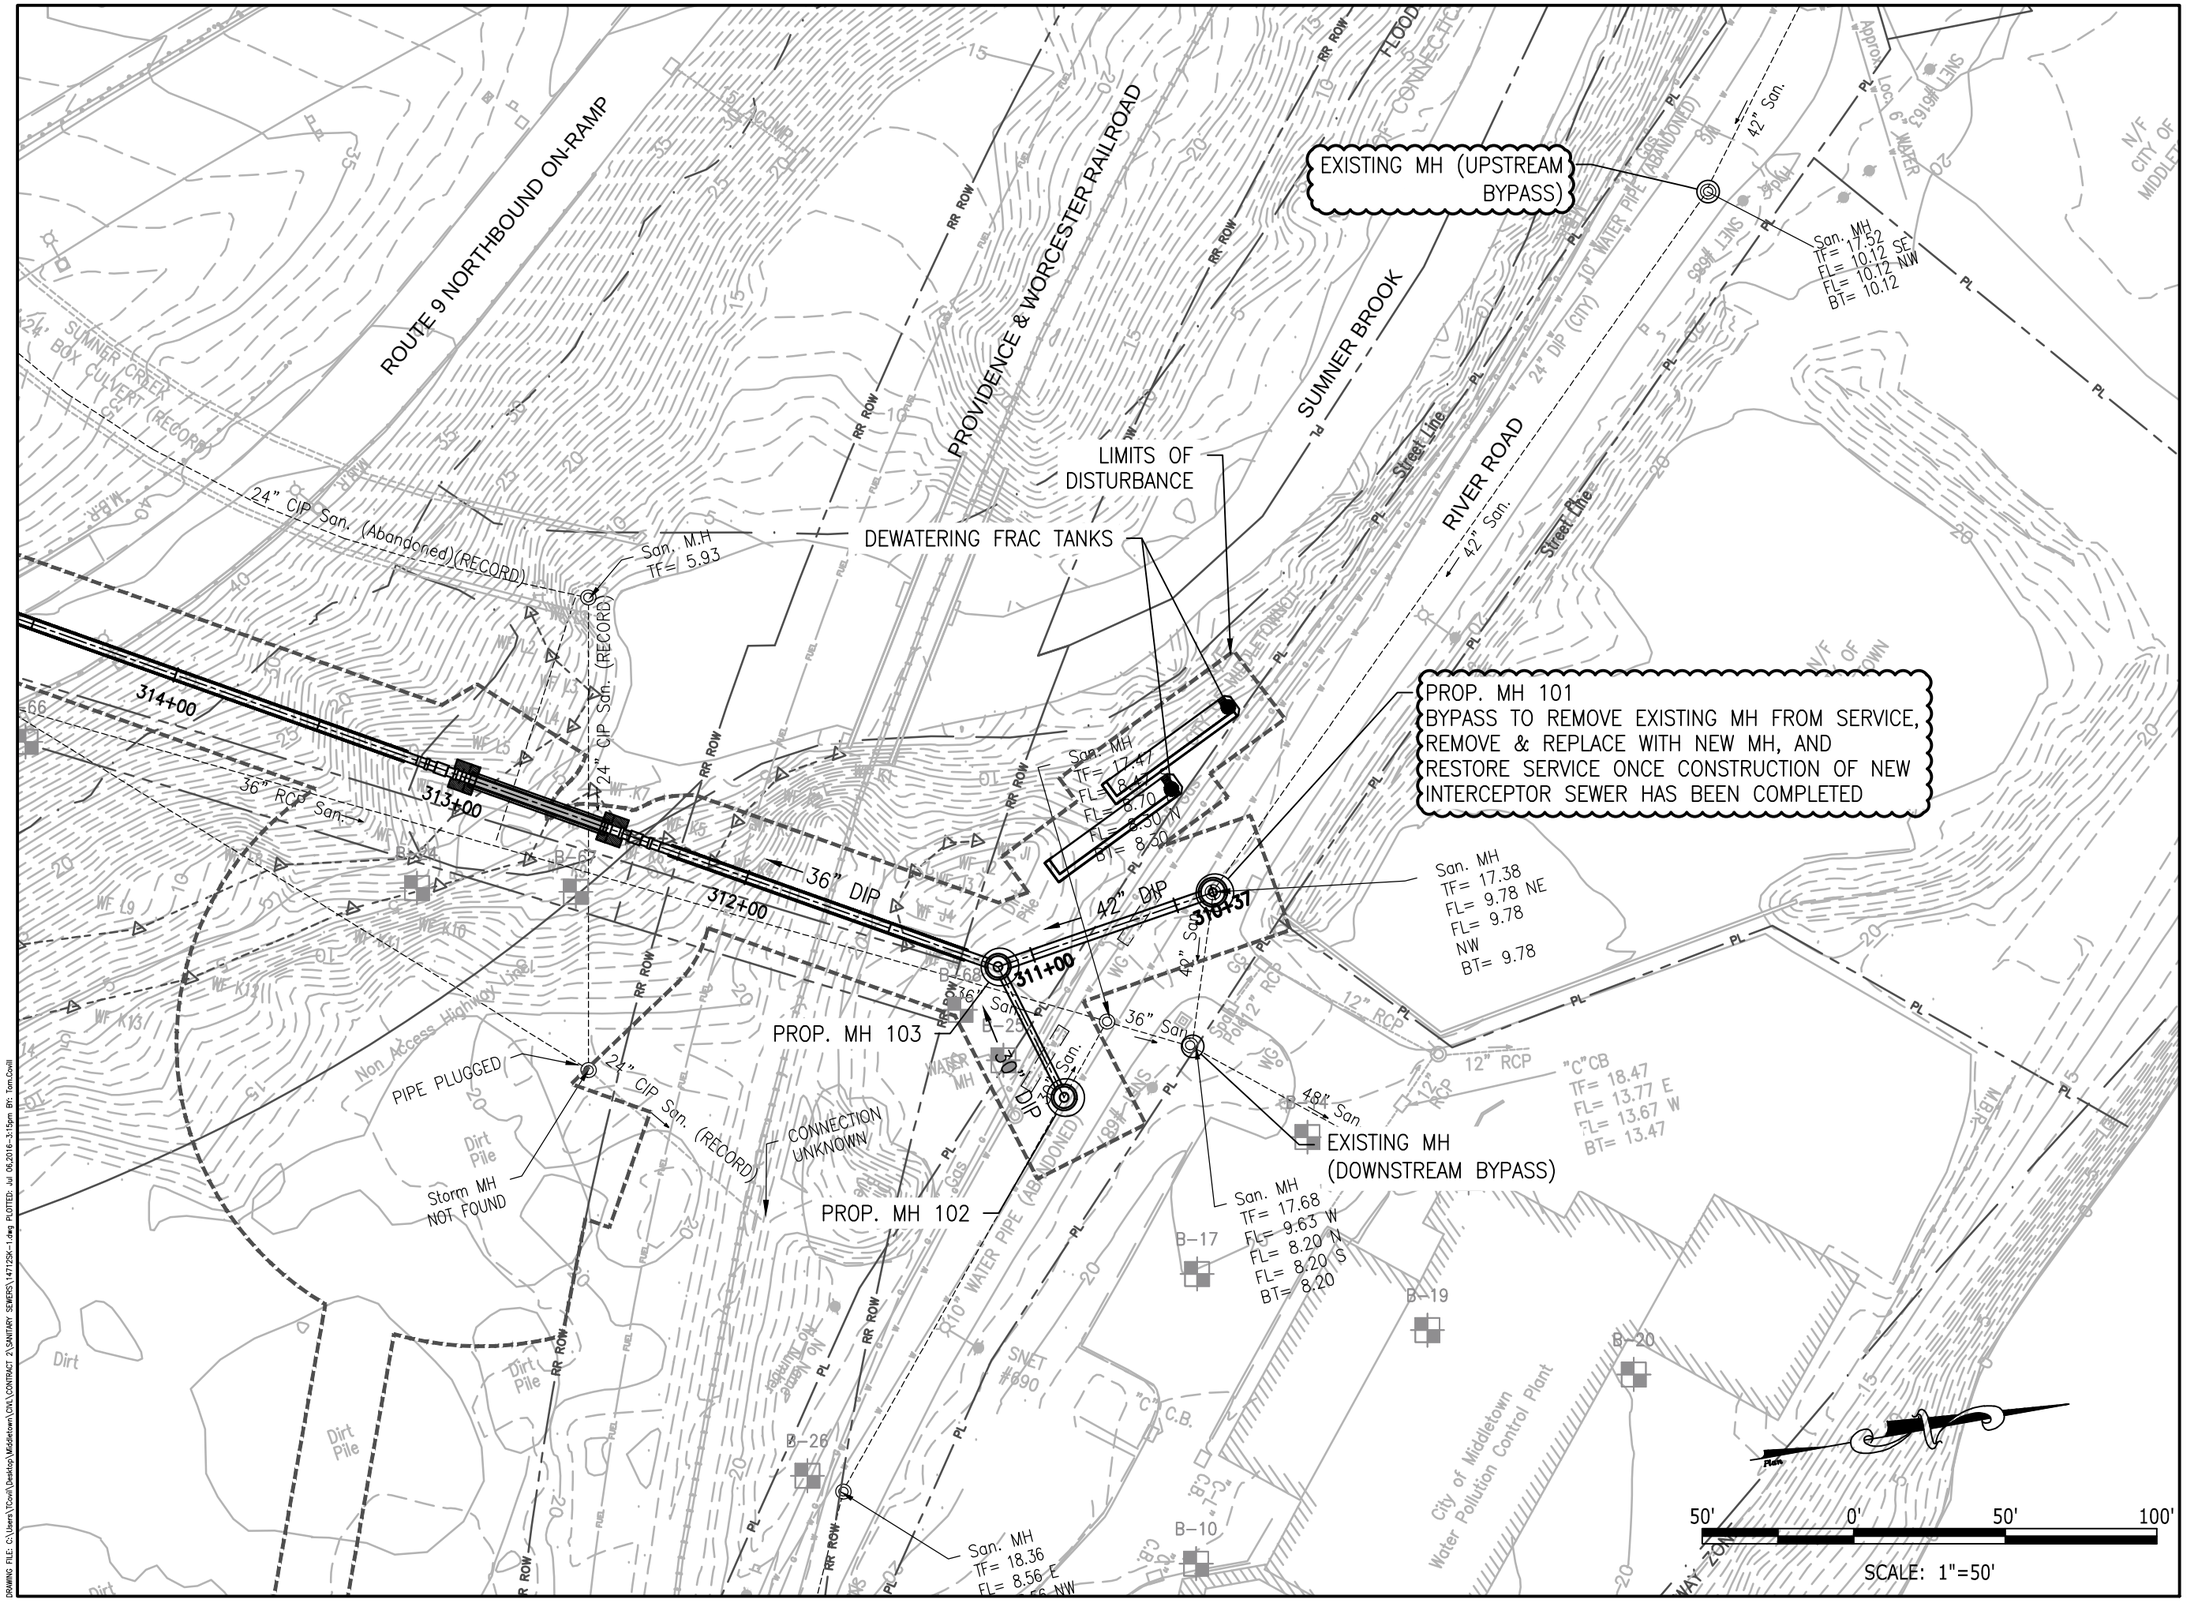

CDR MAGUIRE
2080 Silas Deane Highway
Rocky Hill, Connecticut
TEL. (860) 563-3158
www.cdrmaguire.com

REVISIONS

Number	Description	Date
2	BID ADDENDUM 1	02/23/2016

FRANCIS T. PATNAUDE INTER-MUNICIPAL PUMPING STATION

MIDDLETOWN, CT

36" RIVER ROAD SEWER PLAN

PROJECT NUMBER: 14712
DESIGNED BY: TJC
DRAWN BY: TJC
DATE: FEBRUARY 23, 2016

SHEET NUMBER:

SK-01

SHEET 1 OF 1

DRAWING FILE: C:\Users\TJcovil\Desktop\Middletown\CIVIL\CONTRACT 2\SANITARY SEWERS\147125K-1.dwg PLOTTED: Jul 08,2016-3:15pm BY: Tom.Covill