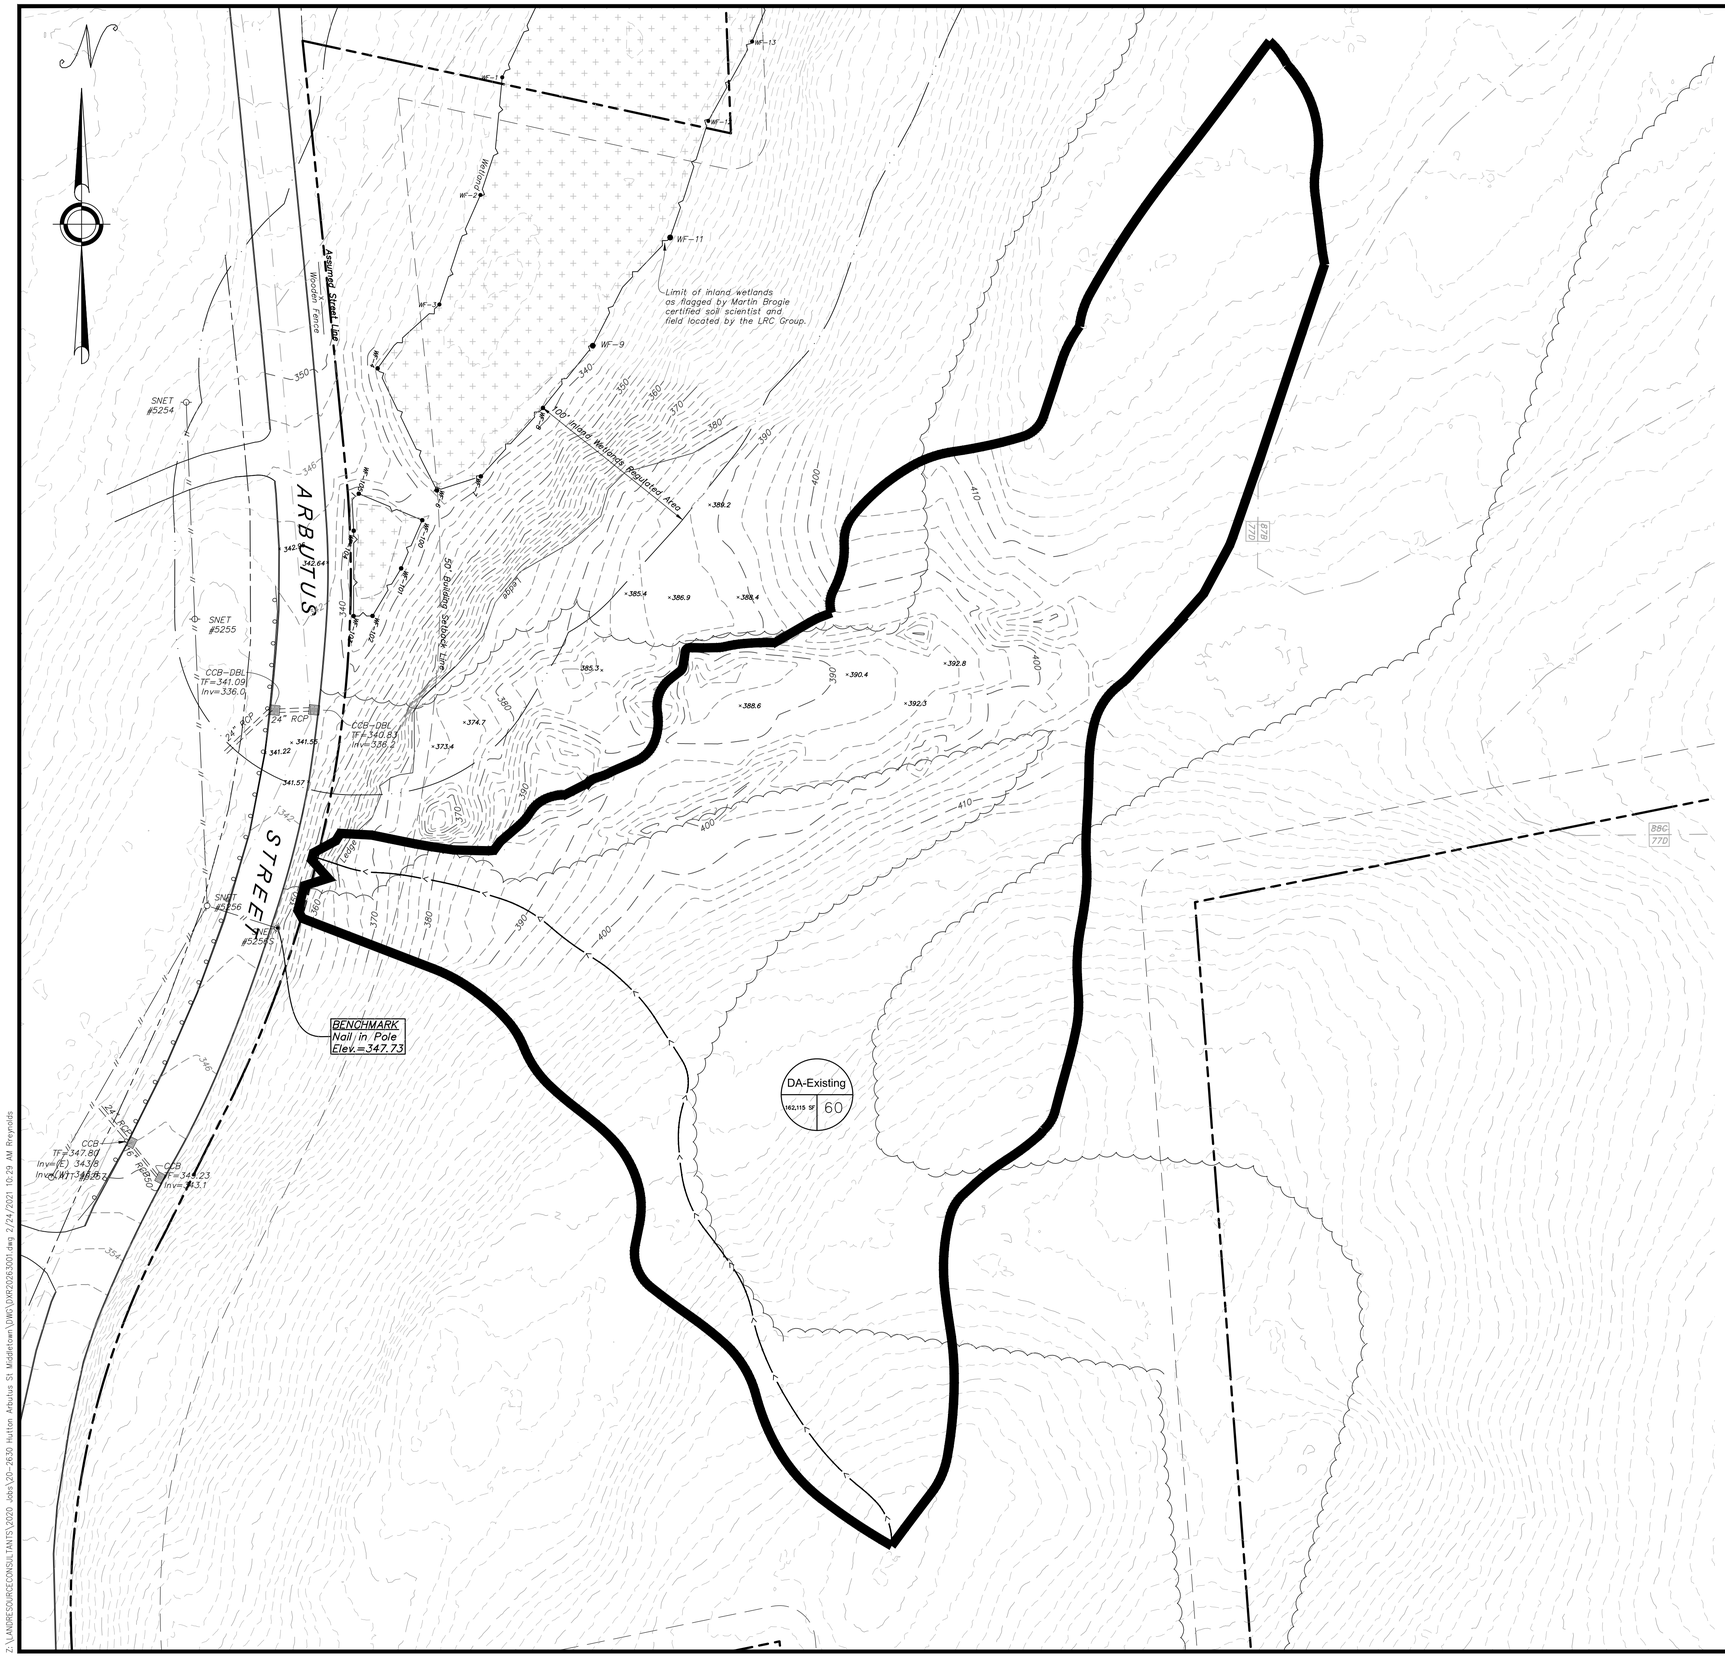

LEGEND

DRAINAGE AREA BOUNDARY

STORMWATER FLOW PATH

SITE SOILS

SOIL TYPES REFERENCED FROM THE UNITED STATES DEPARTMENT OF AGRICULTURE NATIONAL RESOURCES CONSERVATION SERVICE WEB SOIL SURVEY

87B – WETHERSFIELD LOAM, 3 TO 8 PERCENT SLOPES (HYDROLOGIC SOIL GROUP C)

88C – WETHERSFIELD LOAM, 8 TO 15 PERCENT SLOPES (HYDROLOGIC SOIL GROUP C)

77D – CHESHIRE–HOLYOKE COMPLEX, 15 TO 35 PERCENT SLOPES (HYDROLOGIC SOIL GROUP B)

GRAPHIC SCALE

40 20 0 40

SCALE IN FEET

DRAINAGE AREA DESIGNATION

DA-AP#1

5,725 | 81

DRAINAGE AREA

RUNOFF CURVE NUMBER

#	Date	Description

Revisions

LRC GROUP

- Land Planning
- Civil Engineering
- Environmental Services
- Land Surveying
- Landscape Architecture

160 West Street, Suite E
Cromwell, CT 06416
Tel: 860.635.2877

85 Civic Center Plaza, Suite 103
Poughkeepsie NY 12601
Tel: 845.243.2880

1 International Blvd, Suite 400
Mahwah, NJ 07495
Tel: 908.603.5730

www.lrcconsult.com

LRC Engineering & Surveying, DPC
LRC Engineering & Surveying, LLC
LRC Environmental Services, Inc.

DRAINAGE AREA PLAN
PRE-DEVELOPED CONDITIONS

LAND OF
MWH ASSOCIATES, LLC

ARBUTUS STREET
CITY OF MIDDLETOWN
MIDDLESEX COUNTY, CONNECTICUT

Design/Calcs	BLS	CAD File	DXR20263001.dwg	Sheet No.
Drawn	BLS	Project No.	20–2630	DA-1
Checked	JW	Date	2/24/21	
Approved	JW	Scale	1"=40'	

Z:\LANDRESOURCECONSULTANTS\2020 Jobs\20-2630 Hutton Arbutus St Middletown\DWG\DXR20263001.dwg 2/24/2021 10:29 AM Reynolds