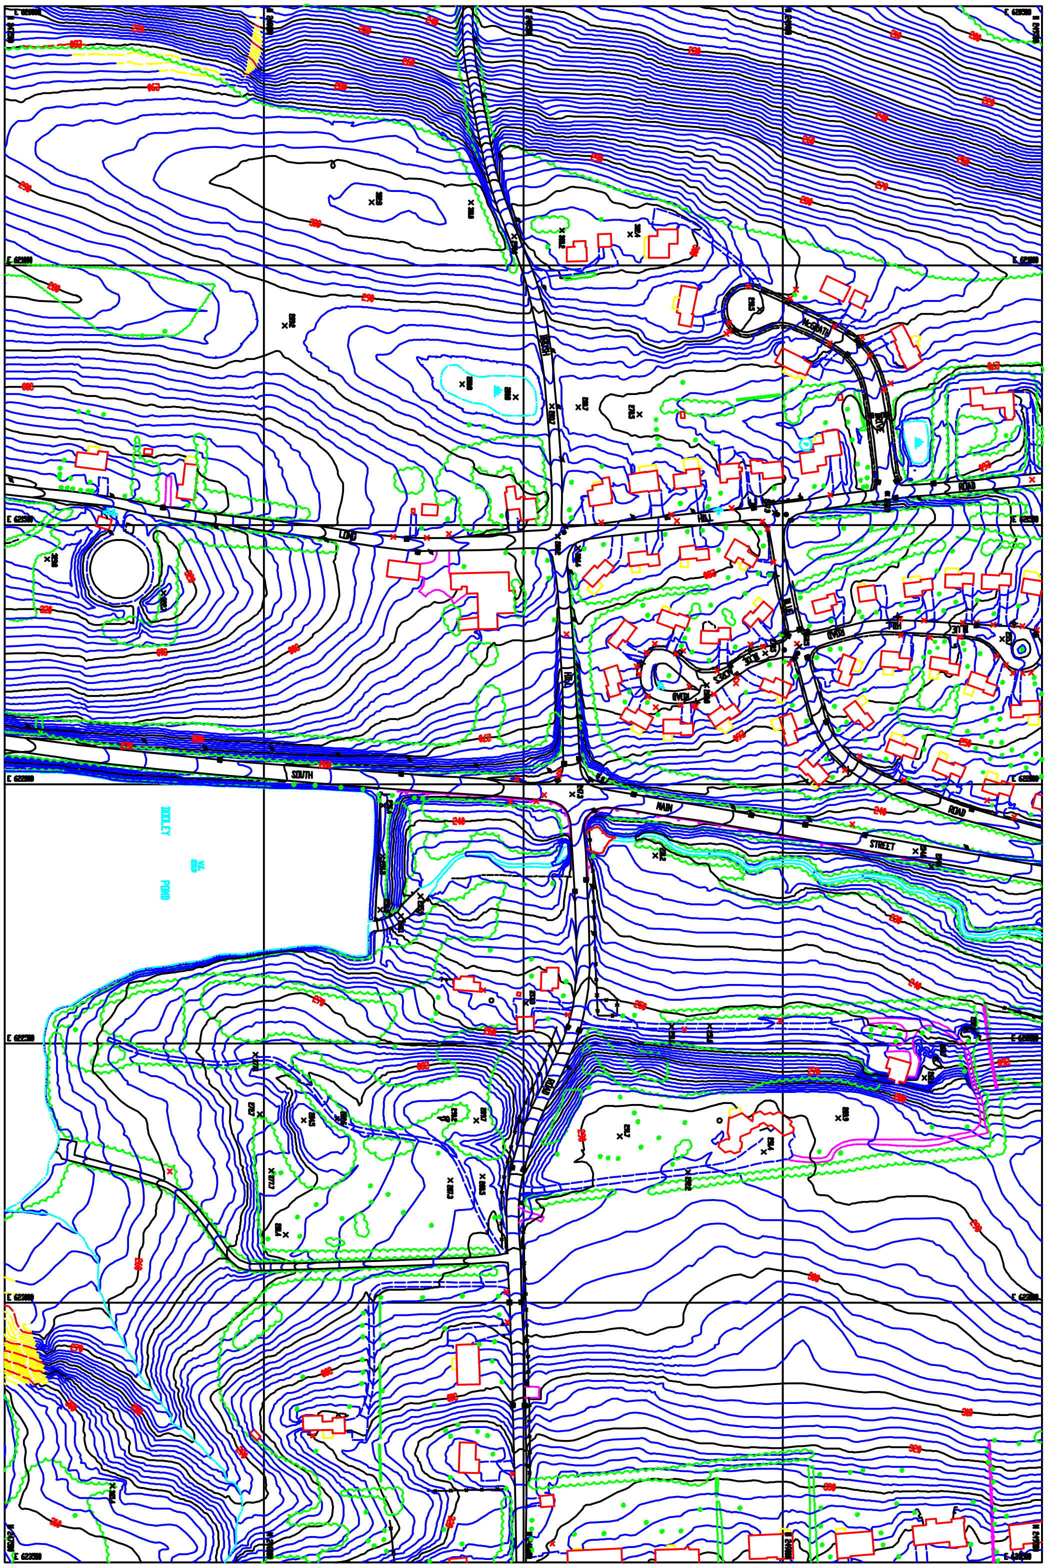
SOUTH
MAIN
STREET
ROAD