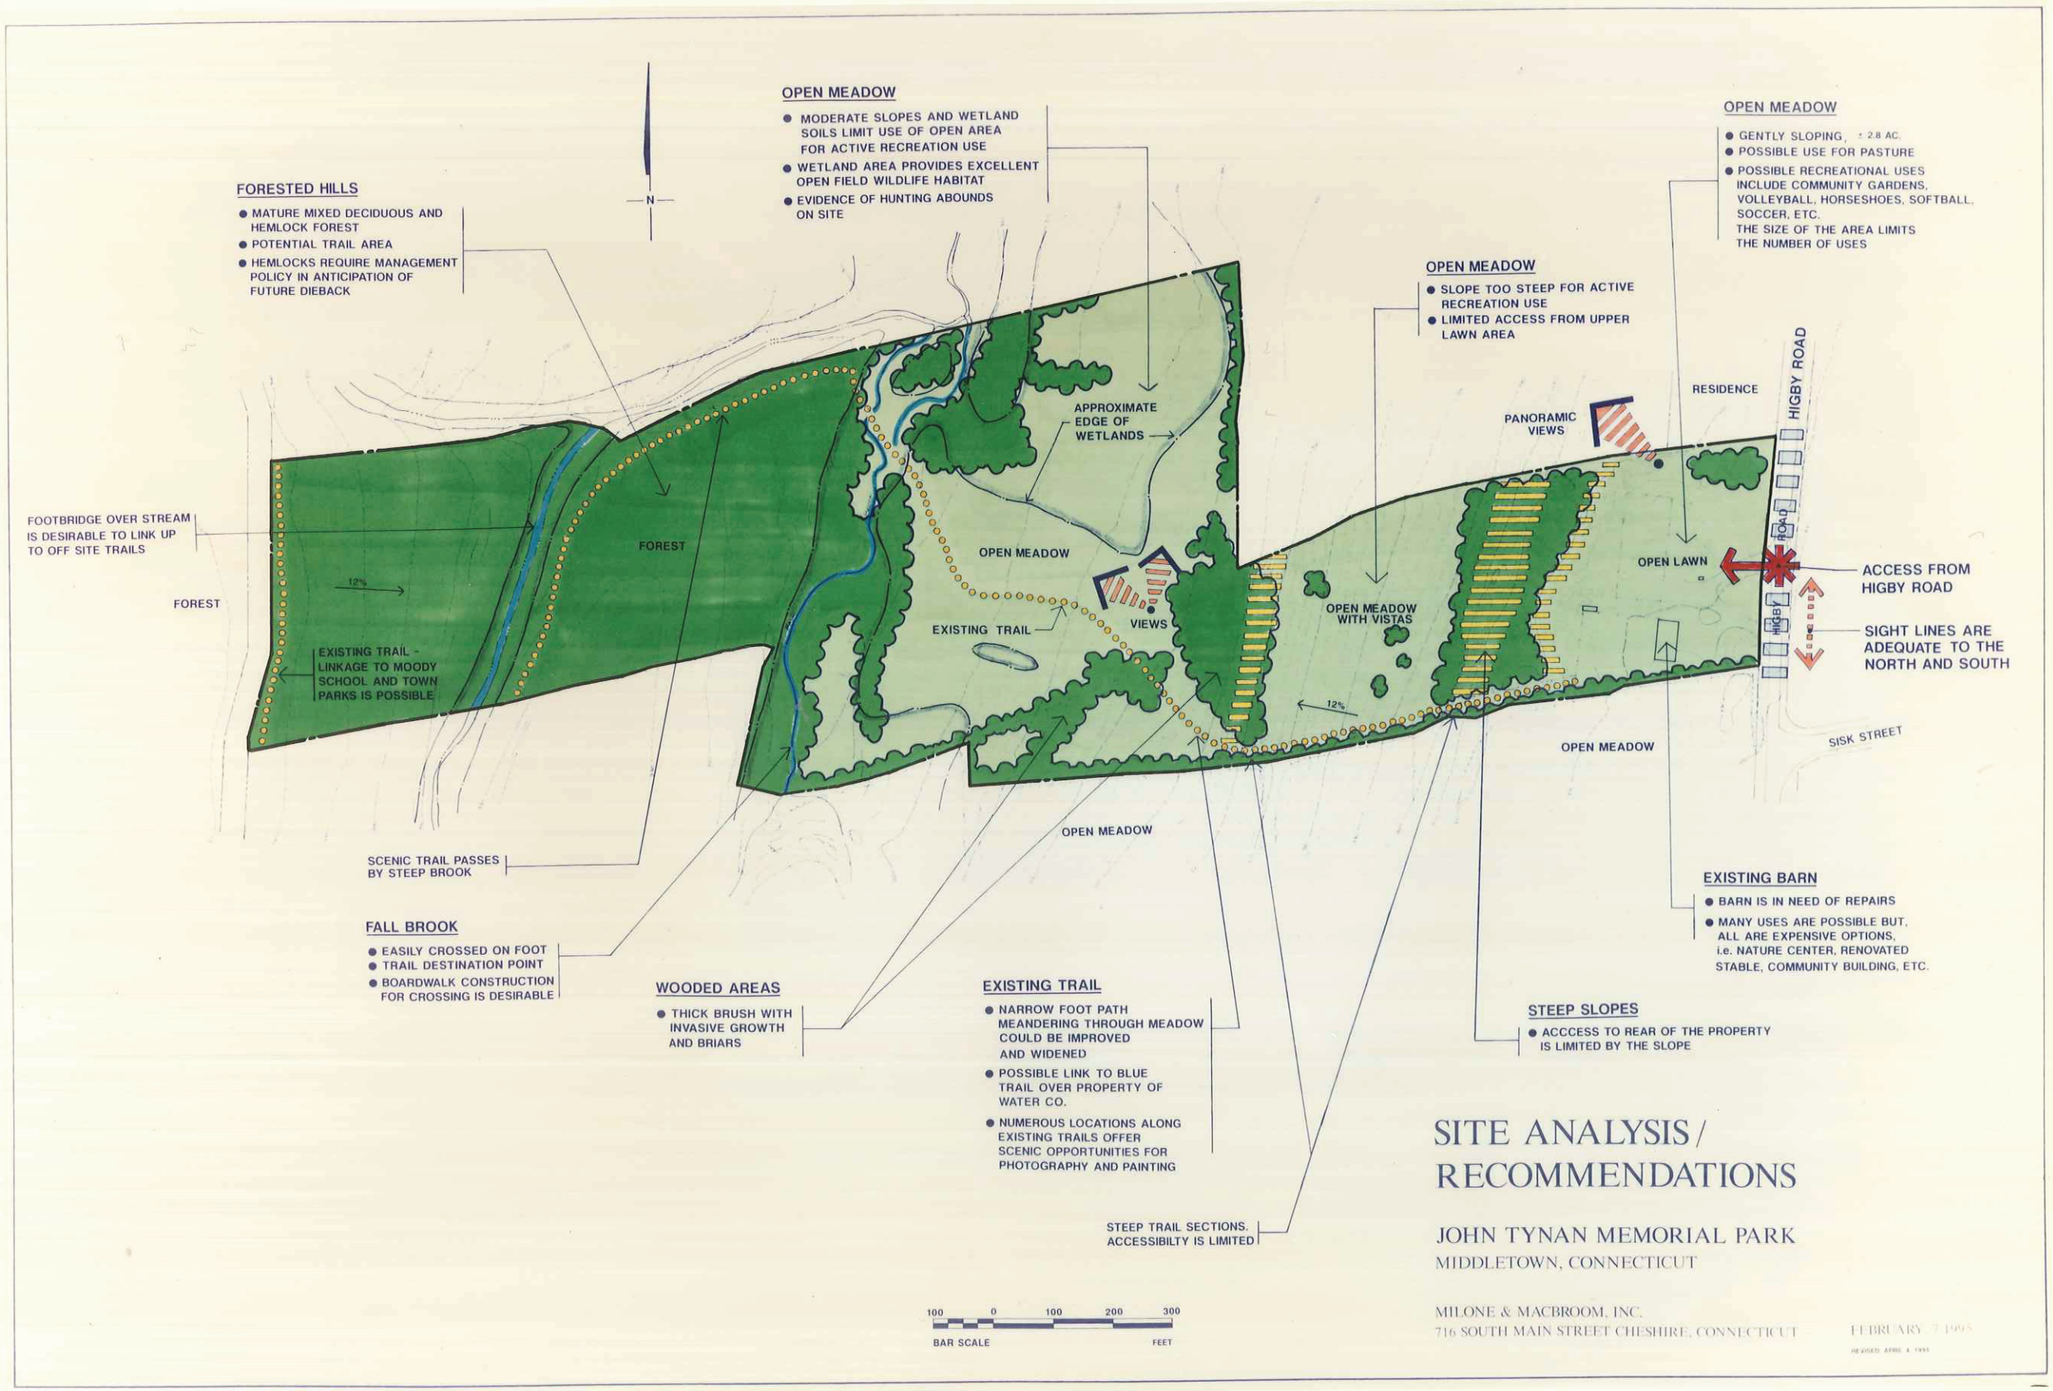

SITE ANALYSIS / RECOMMENDATIONS

JOHN TYNAN MEMORIAL PARK

MIDDLETOWN, CONNECTICUT

MILONE & MACBROOM, INC.
716 SOUTH MAIN STREET CHESHIRE, CONNECTICUT

FEBRUARY 7 1995

REVISED APRIL 4 1995