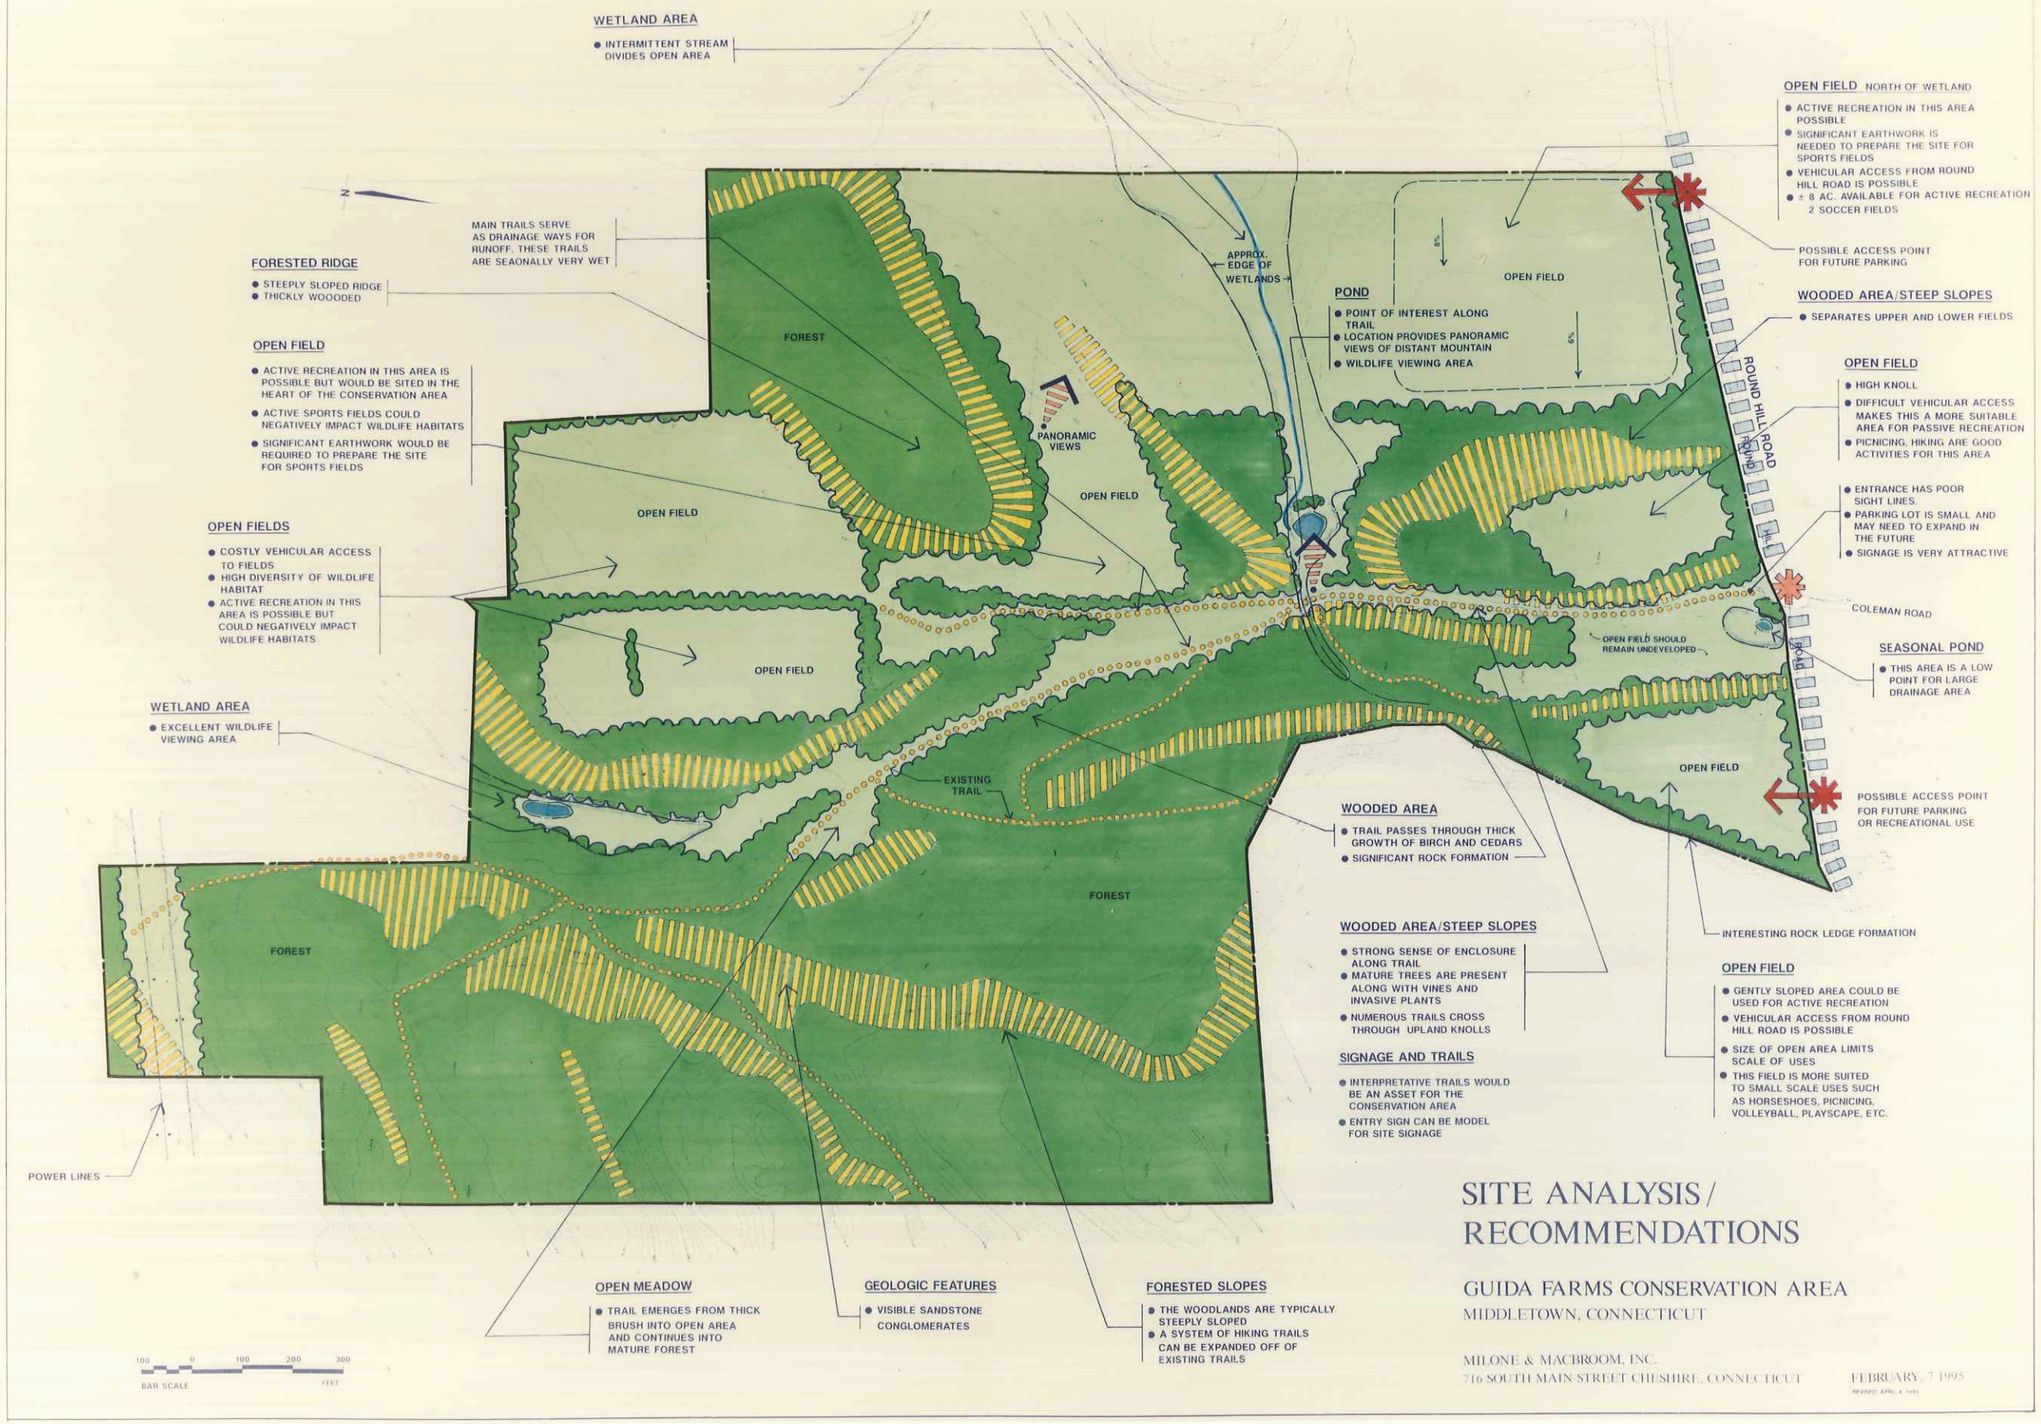

SITE ANALYSIS / RECOMMENDATIONS

GUIDA FARMS CONSERVATION AREA

MIDDLETOWN, CONNECTICUT

MILONE & MACBROOM, INC.
716 SOUTH MAIN STREET CHESHIRE, CONNECTICUT

FEBRUARY, 7 1995